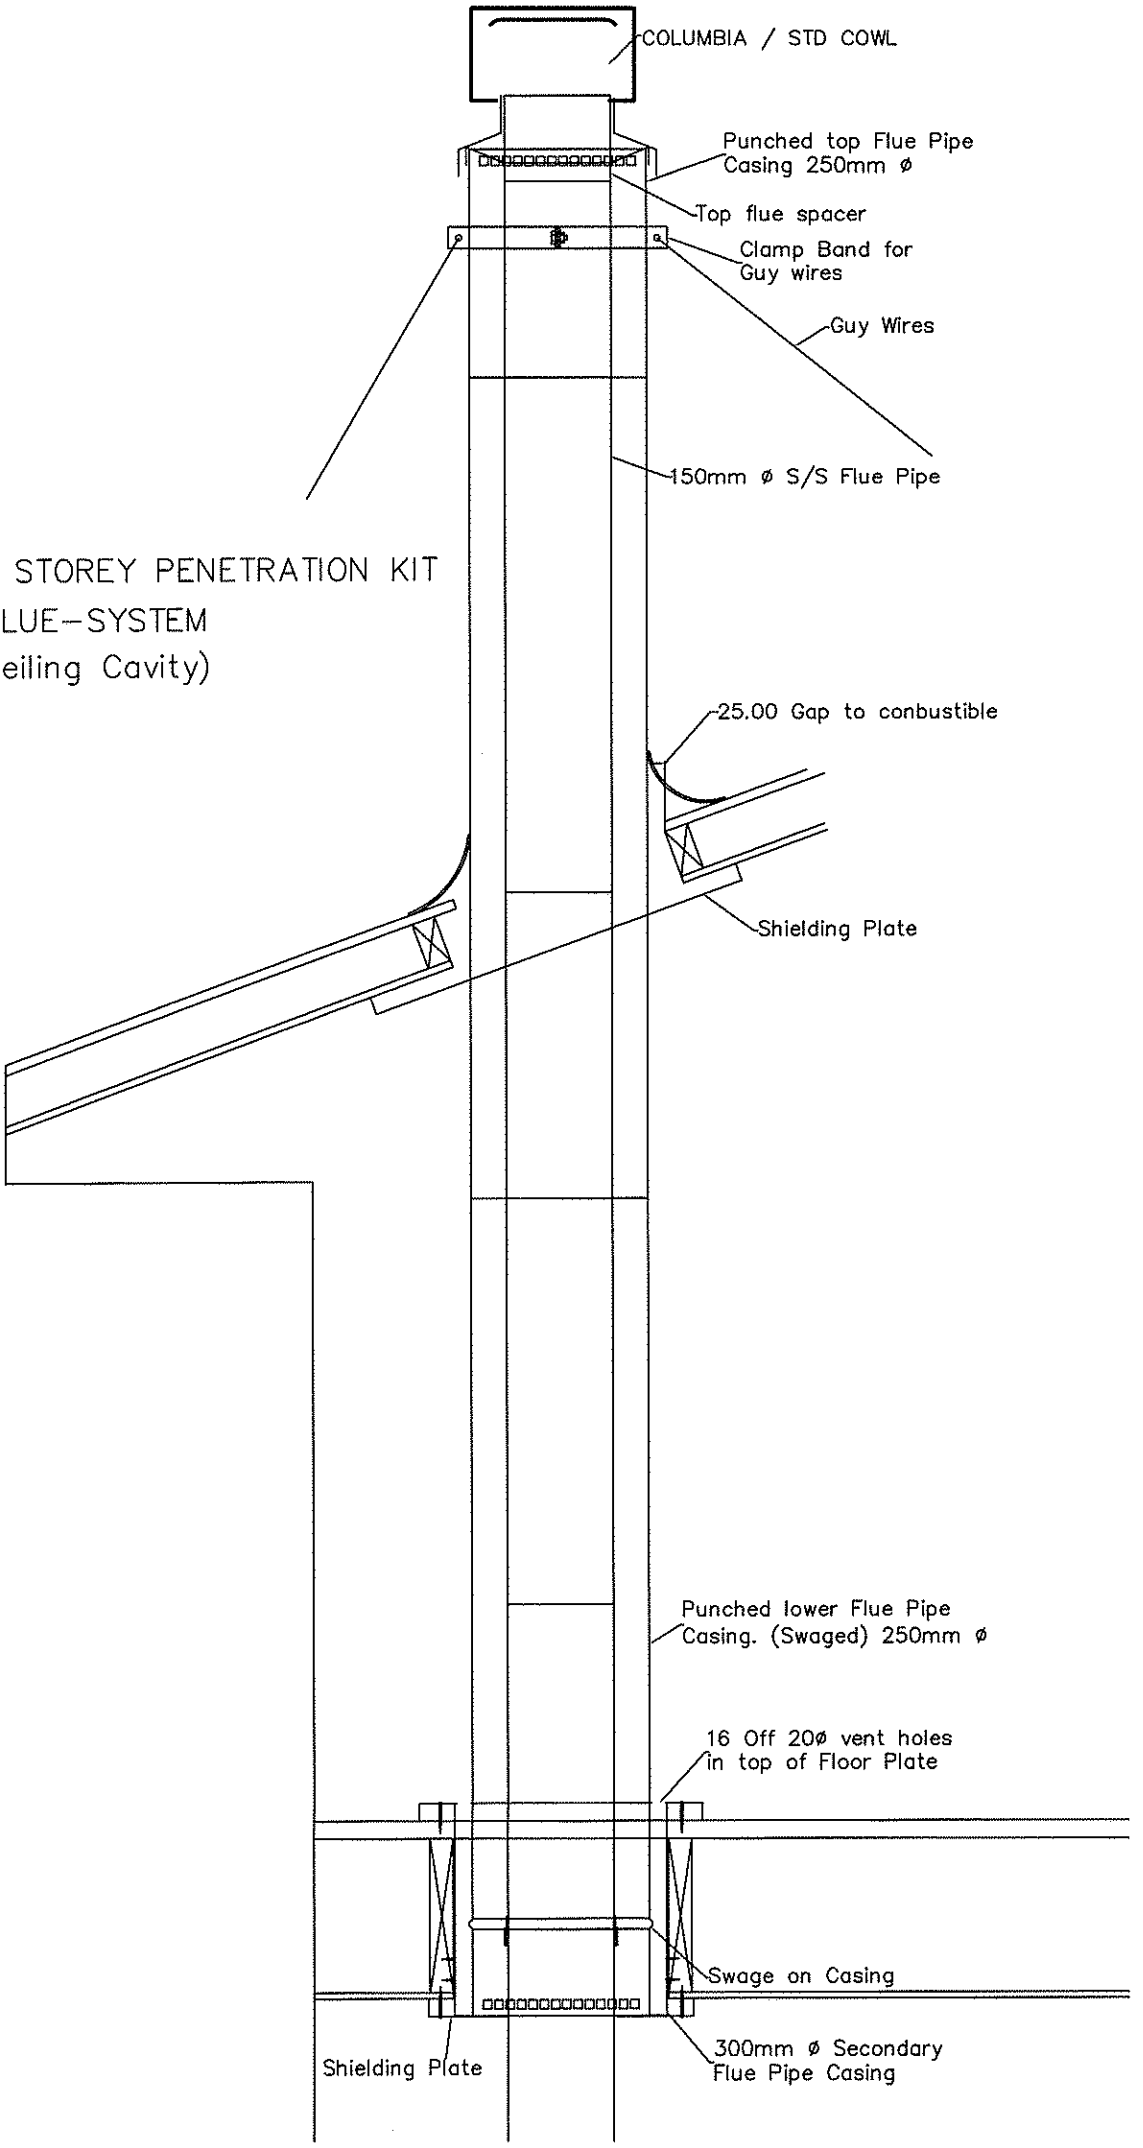
COLUMBIA / STD COWL
Punched top Flue Pipe Casing 250mm ø
Top flue spacer
Clamp Band for Guy wires
Guy Wires
150mm ø S/S Flue Pipe
SECOND STOREY PENETRATION KIT
150 ø FLUE-SYSTEM
(Floor Ceiling Cavity)
25.00 Gap to conbustible
Shielding Plate
Punched lower Flue Pipe Casing. (Swaged) 250mm ø
16 Off 20ø vent holes in top of Floor Plate
Swage on Casing
300mm ø Secondary Flue Pipe Casing
Shielding Plate